XTREME FIELDNOTES

Subsurface utility locating, inspection & mapping

Subsurface Utility Engineering

Data Sheet

Project Name: SR 574 Utility Relocation | Project Number: 26-0412

Excavation Point #: EP-1 | Date: 2026-11-04 | Units: ☑ English ☐ Metric

Location: Hillsborough Ave at 22nd St, NE quadrant | Technician: Field Crew 2

Approximate Stationing: 204+60.00 | Offset: 18.0 ft LT

Type of Utility: Water | Size: 12 in

Material: PVC | Cross Section View: A-A


Depth of Utility: 3.8 ft | Top: 3.8 | Bottom: 4.8

Excavation Point Identified By: ☑ PK Nail ☐ Iron Rod & Cap ☐ Hub | Elevation: 28.46

Bench Mark Description: BM-14, X-cut on NE corner of curb inlet | Elevation: 31.12

Comments: Exposed 12" PVC water main at 3.8 ft, good condition. Gas main 33 ft south, no conflict with proposed storm. Spoils staged in lot per owner.

Excavation Point Plan

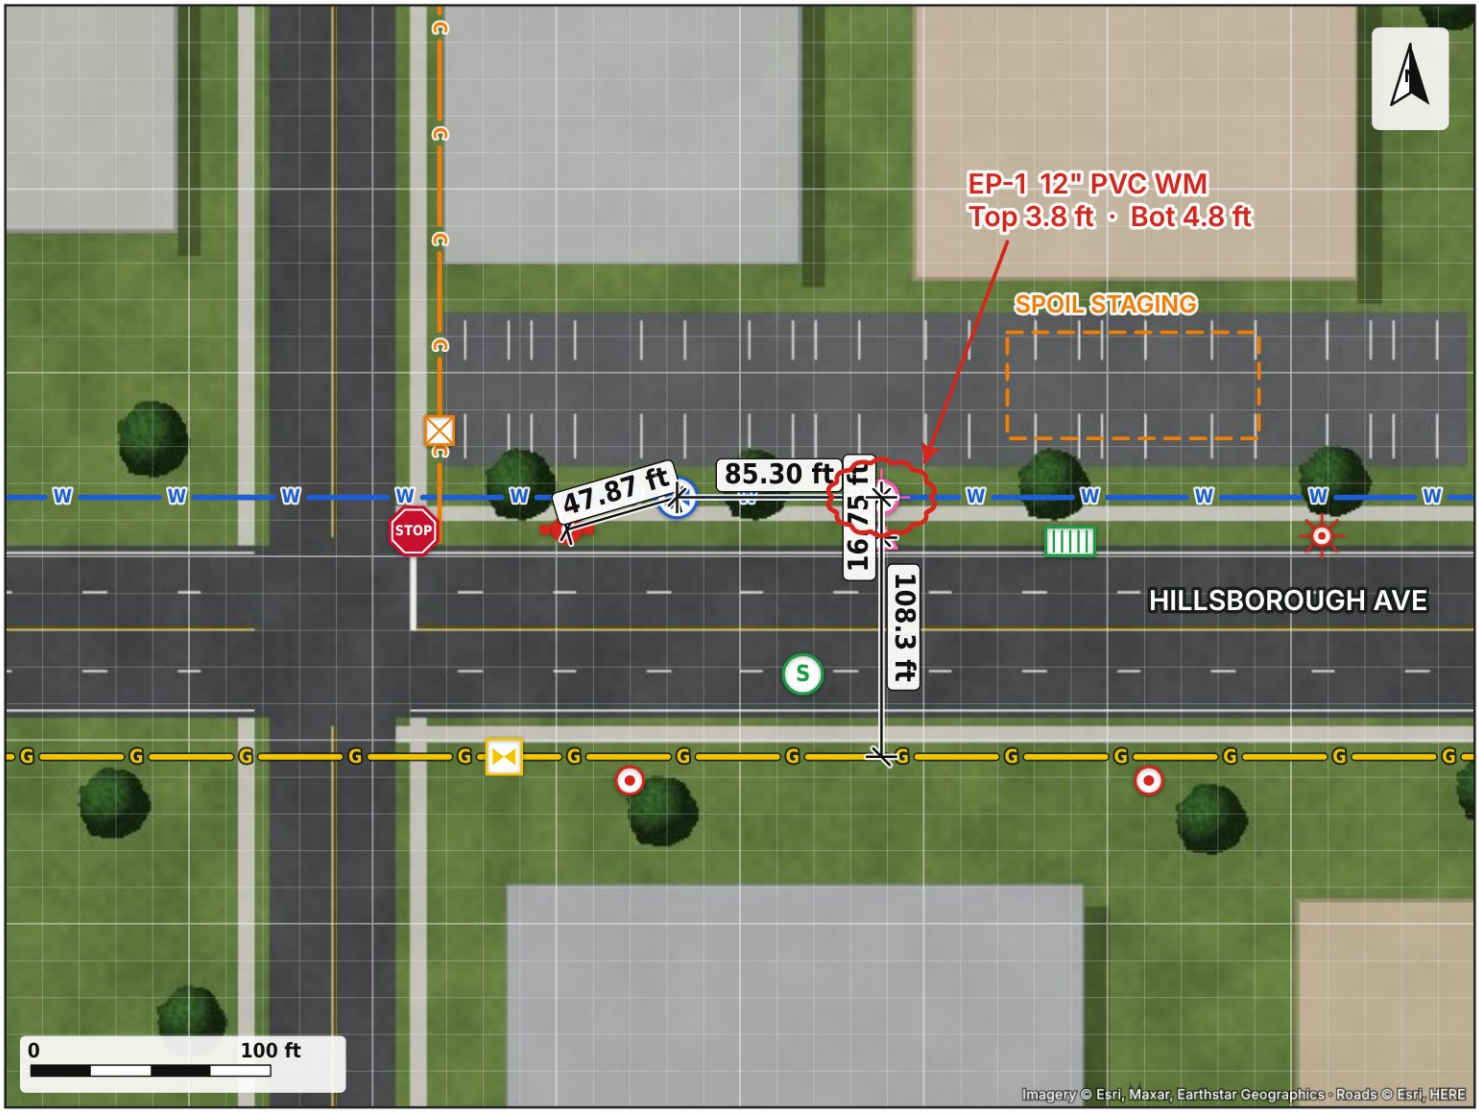

Not a survey. Not certified or legally binding. This document represents field work recorded by technicians and is for informational purposes only. Locations are approximate. Call 811 before you dig.

Locked at 27.950600, -82.457200

Xtreme FieldNotes v1.2.0 · exported 11/5/2026, 6:42:12 PM